Figure 1.1 Location and Site Layout Plan (KTN)

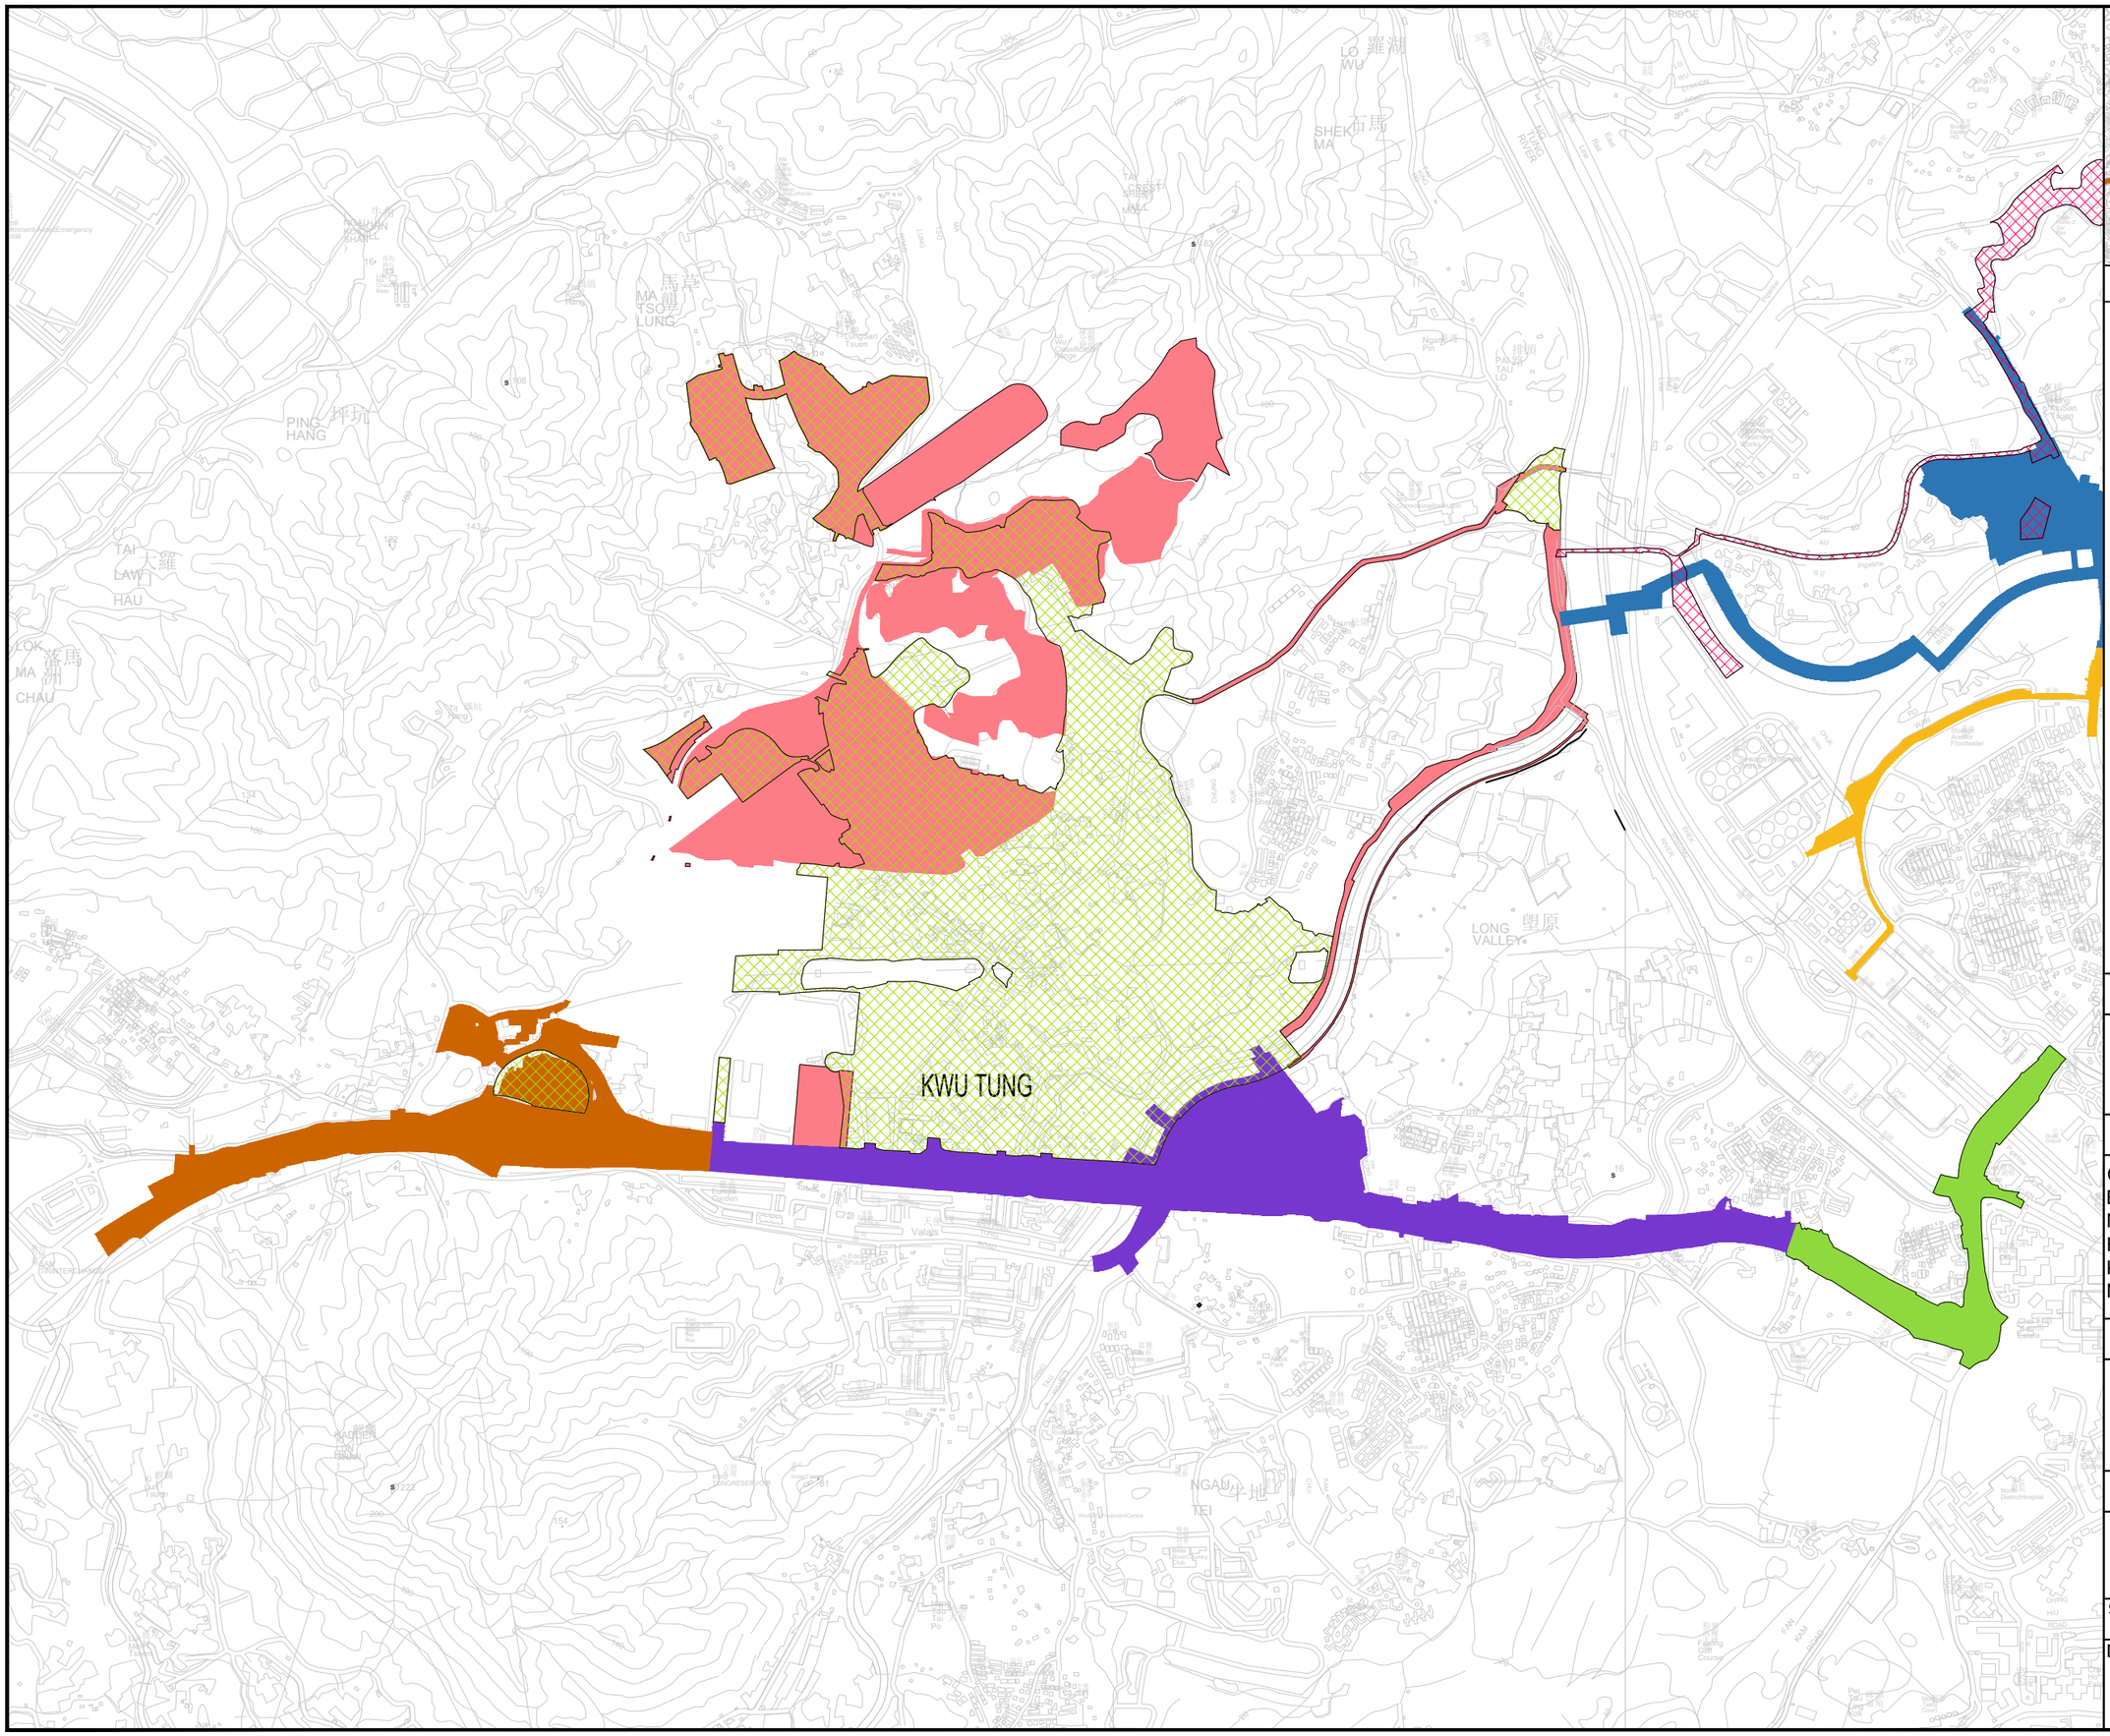

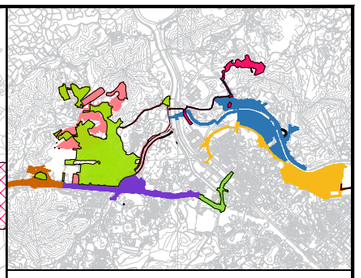

Key Plan

Legend

- ND/2024/01
- ND/2024/02
- ND/2024/03
- ND/2024/04
- ND/2024/05
- ND/2024/06
- ND/2024/07
- ND/2024/08

Client

Project

Contract No. NDO 05/2024
Environmental Team for Environmental Monitoring and Audit Works for Remaining Phase Development of Kwu Tung North and Fanling North New Development Areas

Drawing Title

Location and Site Layout Plan
KTN

Consultant

Scale	Date	Rev
Not to Scale	24 Oct 2024	0

Drawing Number

Figure 1.1