

Figure 1.2 Location and Site Layout Plan (FLN)


LO WU
SHEK MA
SANDY RIDGE
HUNG LUNG HANG
KONG NGAM PO
CHEUNG PO TAU
PAN TAU LO
CHAM SHAN
LONG VALLEY
SHEUNG SHUI
SHEK WU HUI
LING HILL
FANLING
NGAU TAU TEI

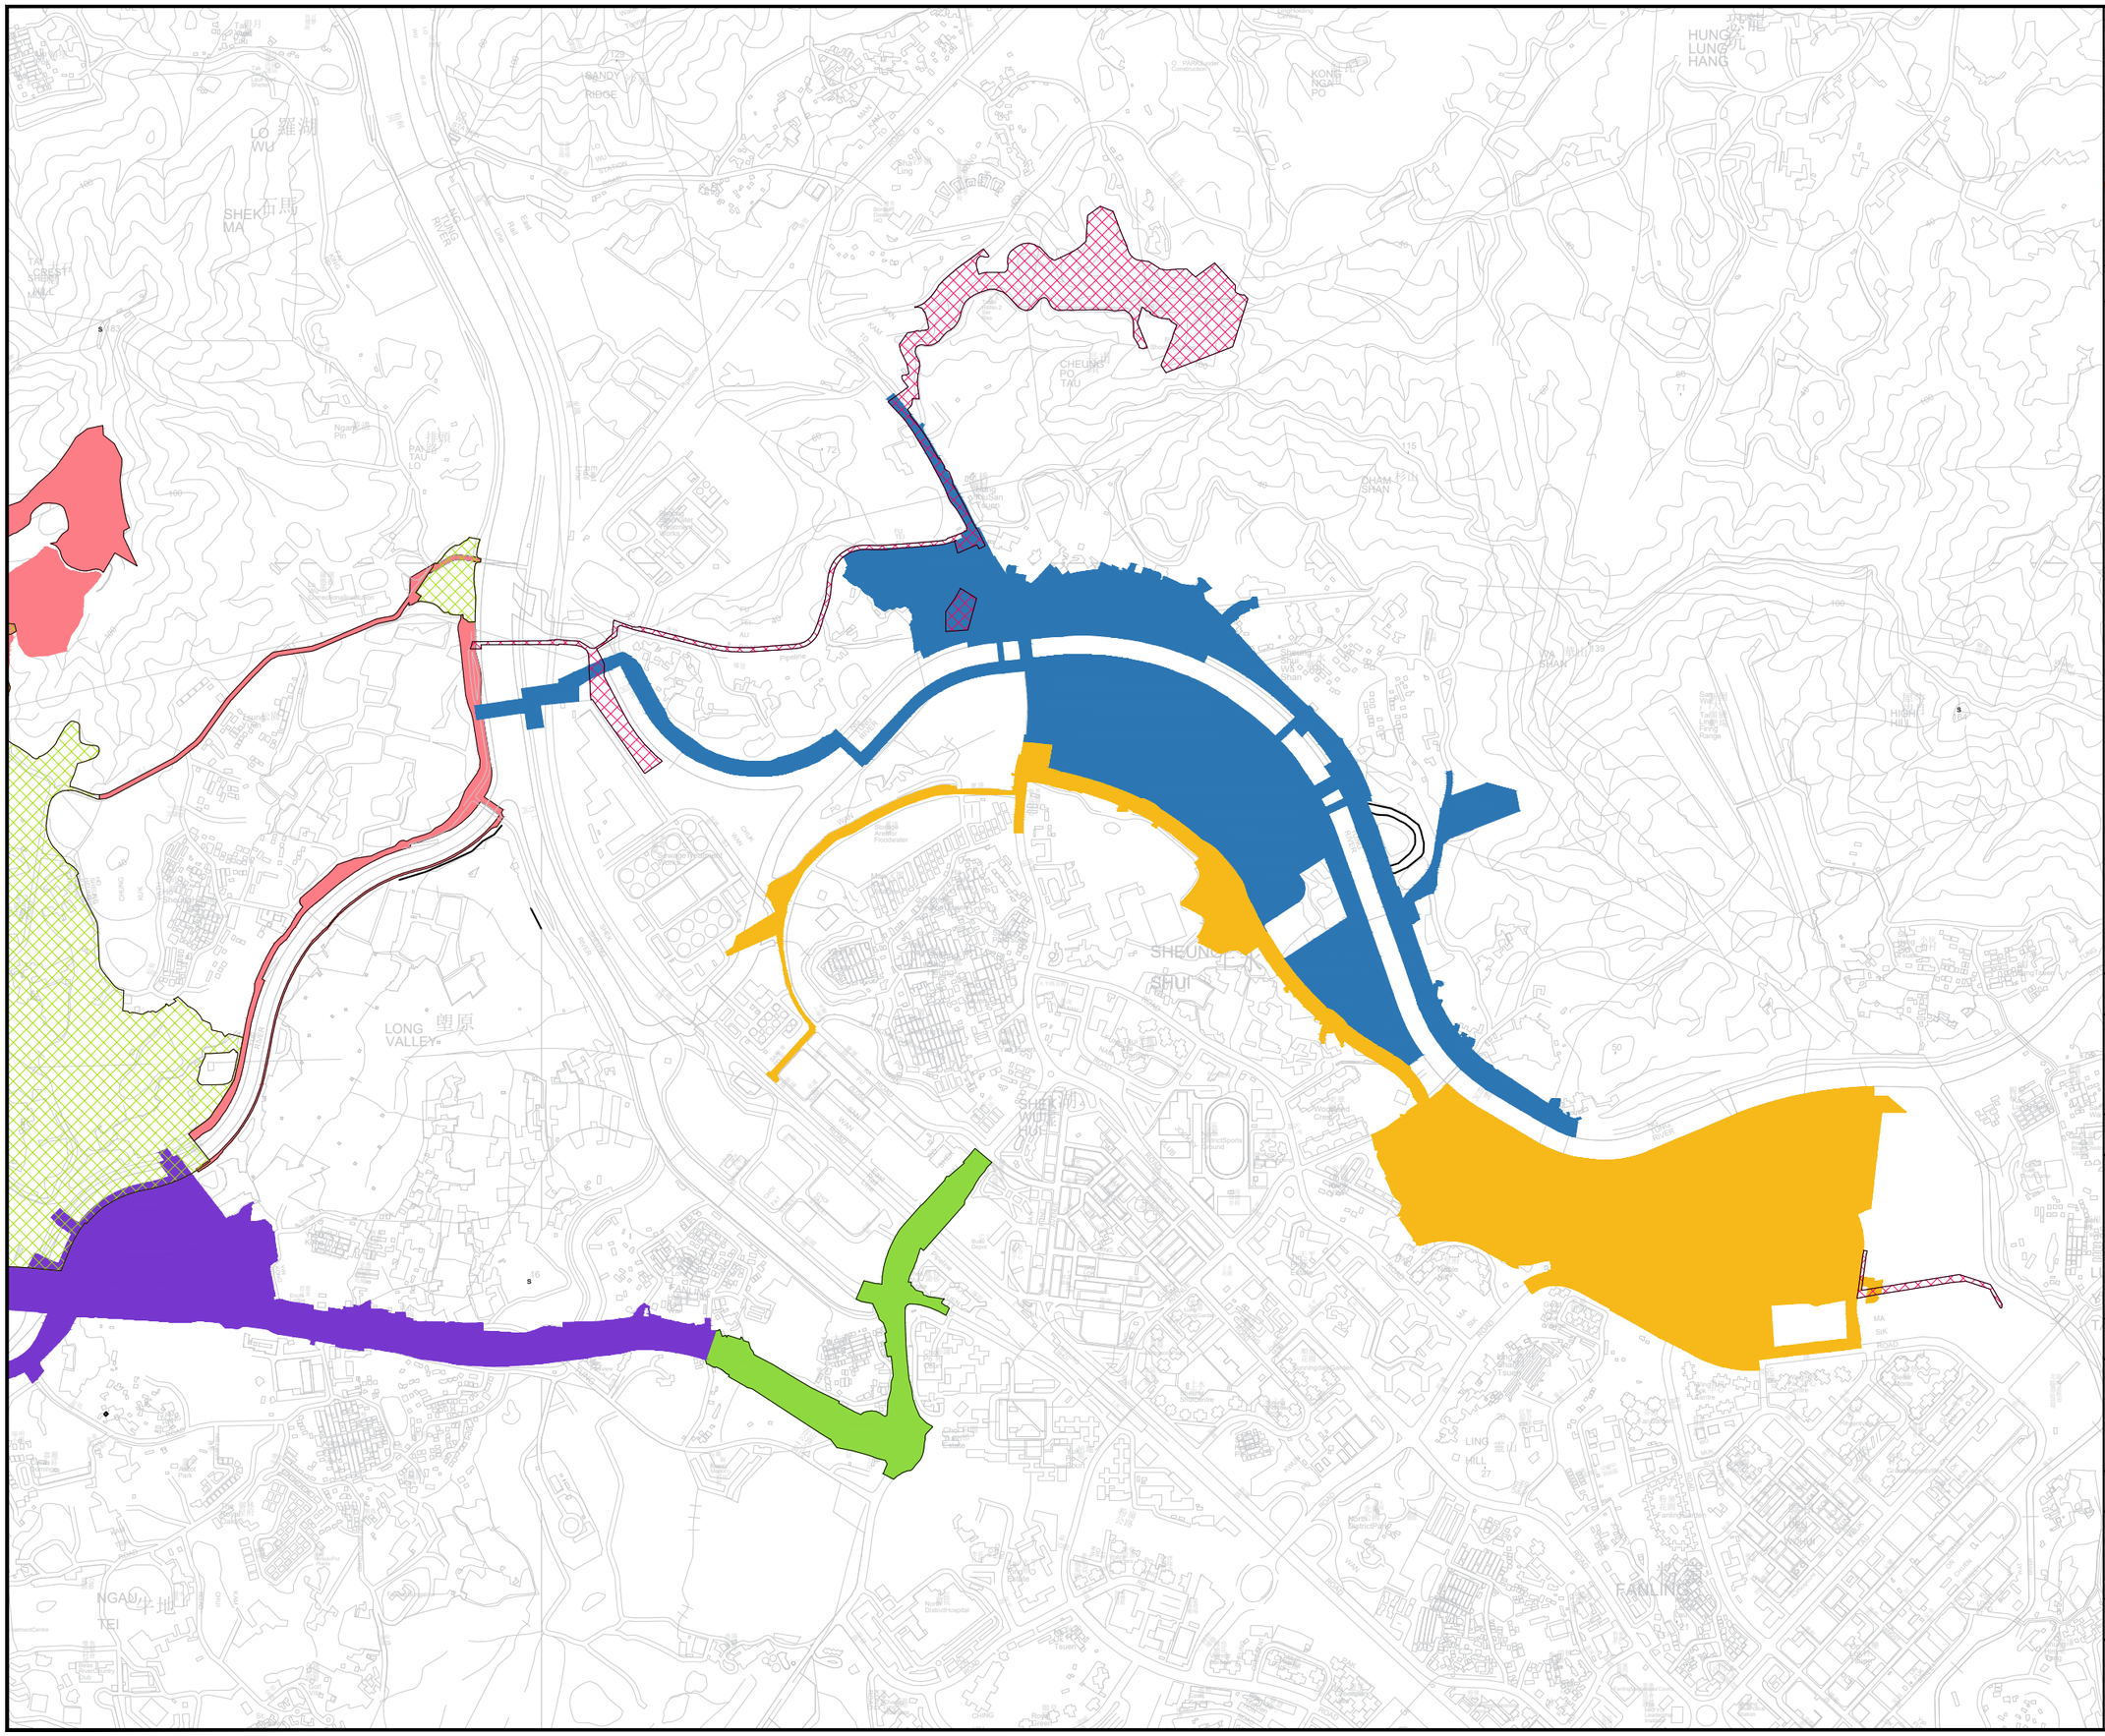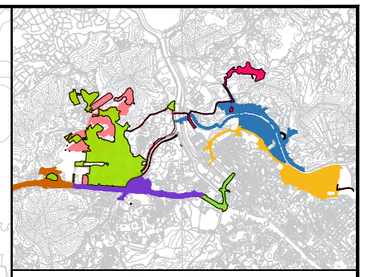

Key Plan

## Legend

- ND/2024/01
- ND/2024/02
- ND/2024/03
- ND/2024/04
- ND/2024/05
- ND/2024/06
- ND/2024/07
- ND/2024/08

**Client**

**Project**

Contract No. NDO 05/2024
Environmental Team for Environmental Monitoring and Audit Works for Remaining Phase Development of Kwu Tung North and Fanling North New Development Areas

**Drawing Title**

Location and Site Layout Plan
FLN

**Consultant**

| Scale | Date | Rev |
|---|---|---|
| Not to Scale | 24 Oct 2024 | 0 |

Drawing Number

**Figure 1.2**